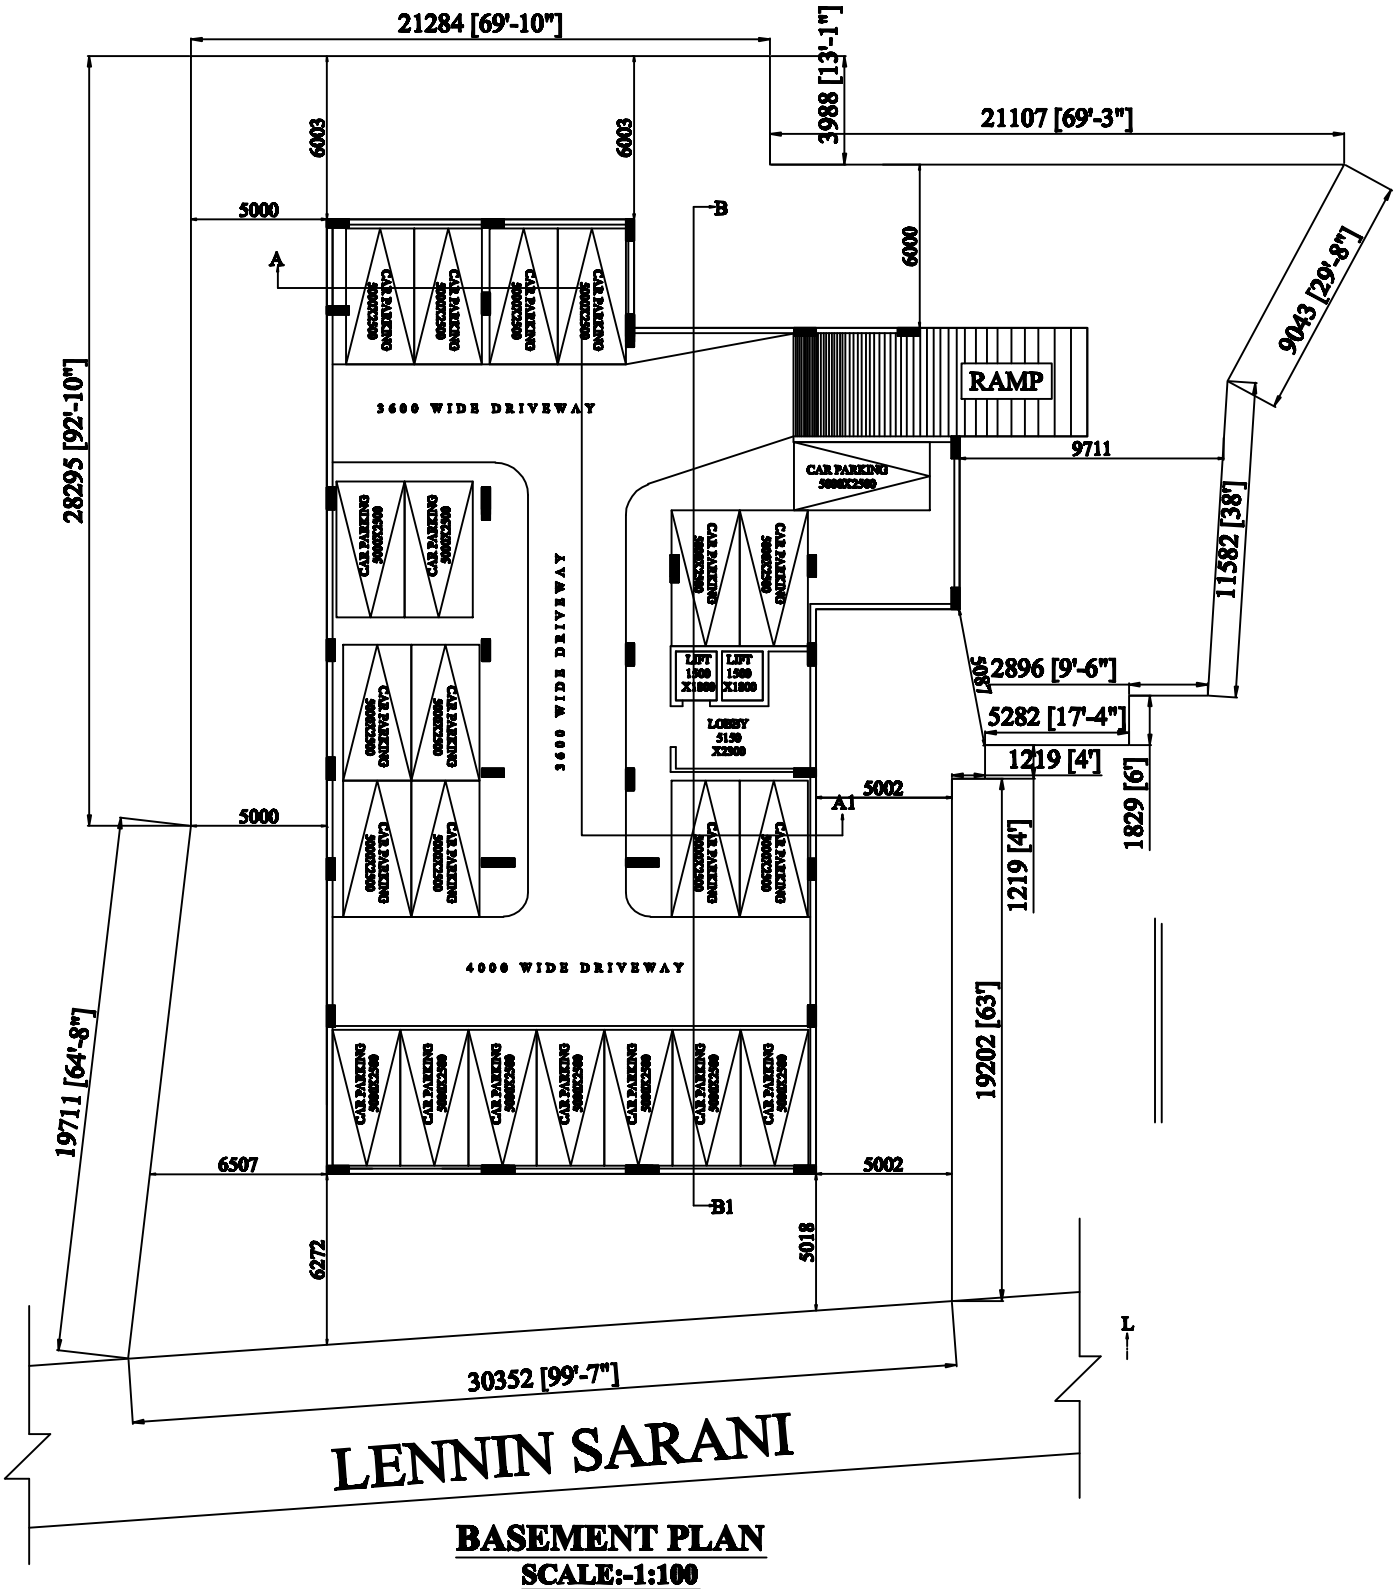

BASEMENT PLAN

SCALE:-1:100